FilmL.A., Inc.
6255 W Sunset Blvd, 12th Floor
Hollywood, CA 90028
t: (213)977-8600 - f: (213)977-8601
www.filmla.com

Summary Information

Permit No: F00156864-A **Type of Permit:** FILMING **Release Date:** 10/02/2019

Production Company	WOODRIDGE PRODUCTIONS INC
Insured Company Name	WOODRIDGE PRODUCTIONS INC
Contact Phone No. 1	310-244-1900
Contact Phone No. 2	818-989-1139
Fax	818-989-1164
Address	14533 GAULT ST VAN NUYS, California 91405
Production Title	PARTY OF 5
Type of Production	TV Drama

Producer	MARIA MELOGRANE
Director	ALONSO ALVAREZ BARREDA
1st AD	LINDA MONTANTI
Production Manager	PATRICIA CHAPMAN
FilmL.A. Coordinator	Francisco Nunez
Location Manager	CARLYN COUCH
Primary Phone	Mobile - 917-474-1207
Secondary Phone	
Location Assistant	CLAY DODDER
Primary Phone	Mobile - 310-729-0665
Secondary Phone	

Fees

Posting Max	$483.00
Notification Charge	$173.00
LA CITY LANE AND STREET CLOSURE FEE	$312.00
FILMLA NON-REFUNDABLE FILM PERMIT RIDER FEE	$111.00

Total Permit Fee $1,079.00

Number of Locations 1

NOT A PERMIT

FilmL.A., Inc.
6255 W Sunset Blvd, 12th Floor
Hollywood, CA 90028
t: (213)977-8600 - f: (213)977-8601
www.filmla.com

Summary Information — Location

Permit Number F00156864-A
Production Company WOODRIDGE PRODUCTIONS INC
Insured Company WOODRIDGE PRODUCTIONS INC
Production Title PARTY OF 5

Location Manager CARLYN COUCH
Primary Phone Mobile - 917-474-1207
Secondary Phone

Location Address 18815 Wells Dr, Los Angeles, CA, 91356

Location Type Private Residence

Film Dates 10/3/2019 - 10/3/2019 07:00 - 22:00 1 day

Open or Closed to the Public Closed

Generic Conditions **THE CONSUMPTION OF ALCOHOLIC BEVERAGES AND THE USE OF DRUGS, INCLUDING MARIJUANA, ON LOCATION BY ANY CAST, CREW, OR INVITED GUESTS IS STRICTLY PROHIBITED.**
*Certain service and personnel fees required by jurisdictional agencies are not collected by FilmL.A. Any such fees must be paid directly to the appropriate agency, and a separate invoice will be provided to the permittee.
*LA CITY AND/OR LA COUNTY FIRE CHECKLIST ATTACHED TO FINAL PERMIT. THE PERMITTEE IS RESPONSIBLE FOR COMPLETING CHECKLIST PRIOR TO FILMING ACTIVITY AT THIS LOCATION. NON COMPLIANCE MAY RESULT IN ASSIGNMENT OF A FIRE OFFICER.
All travel lanes and bike lanes shall be closed per the WATCH manual.
Community Survey Obtained
Must Maintain 5' Clearance on Sidewalks/Walkways
Must maintain local/emergency access
No cast or crew parking on area streets
No interference with merchant activity.
No Parking in handicap spaces at anytime.
No stopping and setting up in residential areas before 7am or after 10pm without prior approval
No stopping or setting up in front of merchants or residents without prior approval
Number of uniformed officers listed on the permit is a minimum requirement. Permittee remains responsible for deploying a sufficient number of uniformed officers to provide traffic and crowd control to ensure the safety of the film crew and the public.
Traffic control must be done in accordance w/MUTCD
Traffic Officers Required

Please see attached document Wells Dr (closure) btwn Yolanda Ave - Geyser Ave - Party of Five 4p-10p.pdf

Equipment on Location

Type	Quantity
5 or 10 ton trucks	4
5 Ton Truck	3
Cast/Crew vehicles	100
Catering Truck	1
Cube Trucks	5
Generator	1
Honey Wagons	1
Motor Homes	1
Picture vehicles	1
Stakebed Trucks	2

Personnel on Location

Type	Quantity
Cast	2
Crew	100
Extras	10
Off-Duty/Retired LAPD Officer(s)	2
Spot Check	1

NOT A PERMIT

FilmL.A., Inc.
6255 W Sunset Blvd, 12th Floor
Hollywood, CA 90028
t: (213)977-8600 - f: (213)977-8601
www.filmla.com

Summary Information — Location

Permit Number F00156864-A
Production Company WOODRIDGE PRODUCTIONS INC
Insured Company WOODRIDGE PRODUCTIONS INC
Production Title PARTY OF 5

Location Manager CARLYN COUCH
Primary Phone Mobile - 917-474-1207
Secondary Phone

Trailers	5
Vans	4

Filming Activities Camera on sticks; Drive ups & away; Equipment on sidewalk, in curb lane & across street; Exterior Dialogue; Exterior establishing shots; Interior and exterior dialogue; Intermittent pedestrian control; Intermittent traffic control - 2 minutes standard;

Jurisdiction **Political:** Los Angeles City - Council District 03 **Police:** Los Angeles Police **Fire:** Los Angeles City Department

Thomas Guide **Page:** 560 **Grid:** H3

Approvals

LOS ANGELES CITY DEPARTMENT OF WATER & POWER	Tracey Yasunaga
LOS ANGELES CITY POLICE DEPARTMENT	Richard Priest
FILML.A. CLOSURES	Yulizza Ramirez
LOS ANGELES CITY DEPARTMENT OF PUBLIC WORKS	Cairo Hunter

Coordinator Note TWO OFFICERS REQUIRED (ONE STATIONED AT EACH END OF THE POSTING) FOR ANY POSTING ON WELLS DR. OFFICERS REQUIRED FOR THE DURATION OF TIMES THAT TRUCKS ARE PRESENT, EVENT IF PRODUCTION IS NOT WORKING AT THE TIME, DUE TO PROXIMITY TO SCHOOLS AND HIGH TRAFFIC.

Coordinator Note RIDER A RELEASES LOCATION.

Parking

Base Camp Location Type : Other Location	DWP Parcel at North-West corner of Crebs Ave & Linnett St (APN 2161-003-907), Tarzana, CA, 91356	**Crew Parking** Location Type : Other Location	DWP Parcel at North-West corner of Crebs Ave & Linnett St (APN 2161-003-907), Tarzana, CA, 91356

Posting "No Parking" signs
B/S WELL DR. - CREBS AVE - YOLANDA AVE
E/S CREBS AVE. - WELLS DR. - CANASTA ST.
E/S GEYSER AVE. - WELLS DR. 300' SOUTH TO END
W/S YOLANDA ST. - WELLS DR. - CANASTA ST.
S/S CANASTA ST. - - CREBS - EAST 300'

Approximate Footage more than 1800 **Log Number** 257121

Date(s) 10/3/2019 to 10/3/2019 **Time(s)** 07:00 to 22:00

Lane / Full Closure FULL CLOSURE - WELLS DE. - CREBS AVE. - YOLANDA AVE.
Approximate Footage 0 - 300

Date(s) 10/3/2019 to 10/3/2019 **Time(s)** 18:00 to 22:00

NOT A PERMIT

Permit #EQ01566864-A

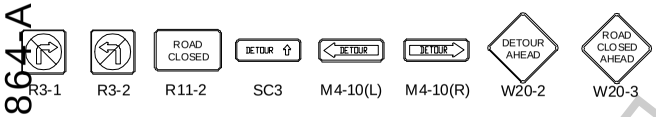

TRAFFIC SIGNAL

TRAFFIC CONE

TYPE I W/ SIGN

HIGH LEVEL WARNING DEVICE

ALL TRAFFIC CONTROL WILL BE INSTALLED TO MEET OR EXCEED THE LATEST CA-MUTCD MINIMUM REQUIREMENTS

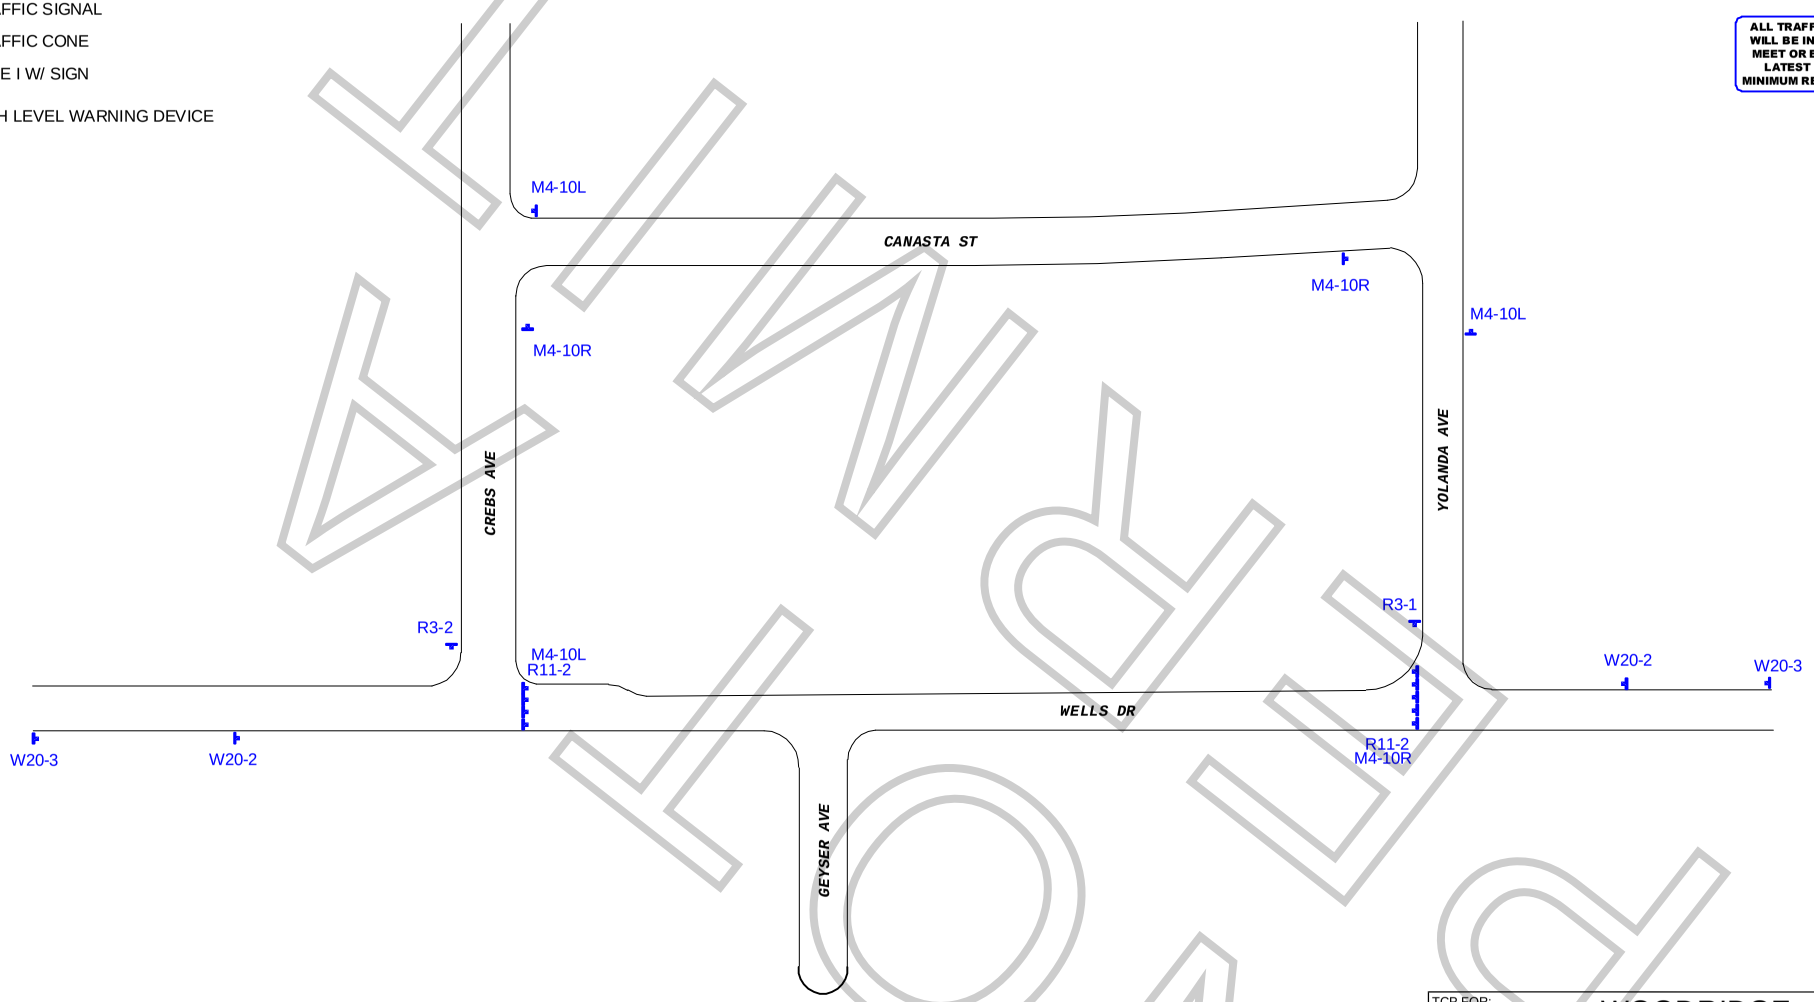

APPROVED

WORK ZONE TRAFFIC CONTROL PLAN
GENERAL NOTES

1. DATE/TIME: 10-3-19 FROM 16:00 HOURS TO 22:00 HOURS.

2. ALL SIGNING, STRIPING, AND TRAFFIC CONTROL DEVICES SHALL CONFORM TO THE (CURRENT) STATE OF CALIFORNIA DEPARTMENT OF TRANSPORTATION (CALTRANS) STANDARD PLANS AND STANDARD SPECIFICATIONS, CALIFORNIA MUTCD, AND ANY ADDENDUMS THERETO, AND AS SHOWN ON THESE PLANS, SYMBOLS AND ABBREVIATIONS USED ARE SHOWN ON CALTRANS STANDARD PLANS.
3. THERE WILL BE NO INTERFERENCE WITH TRAFFIC SIGNALS OR CROSSWALKS.
4. CONES WILL BE 28" MINIMUM HEIGHT AND HAVE REFLECTORIZED SLEEVES FOR NIGHT WORK.
5. POLICE WILL DIRECT TRAFFIC IF NECESSARY.

TCP FOR:	WOODRIDGE: "PARTY OF FIVE"
LOCATION:	FULL CLOSURE - WELLS DR YOLANDA AVE TOCREBS AVE TARZANA, CALIFORNIA
CONTACT:	DENISE WHEELER OFFICE# 818-347-9929 CC PH# 917-474-1207
	JCL TRAFFIC SERVICES **(213) 622-9775** **C31-CA Lic # 805357**
DATE / REVISIONS	DRAFTER: MARIO MENJIVAR SCALE: N.T.S. FILM LA: TK